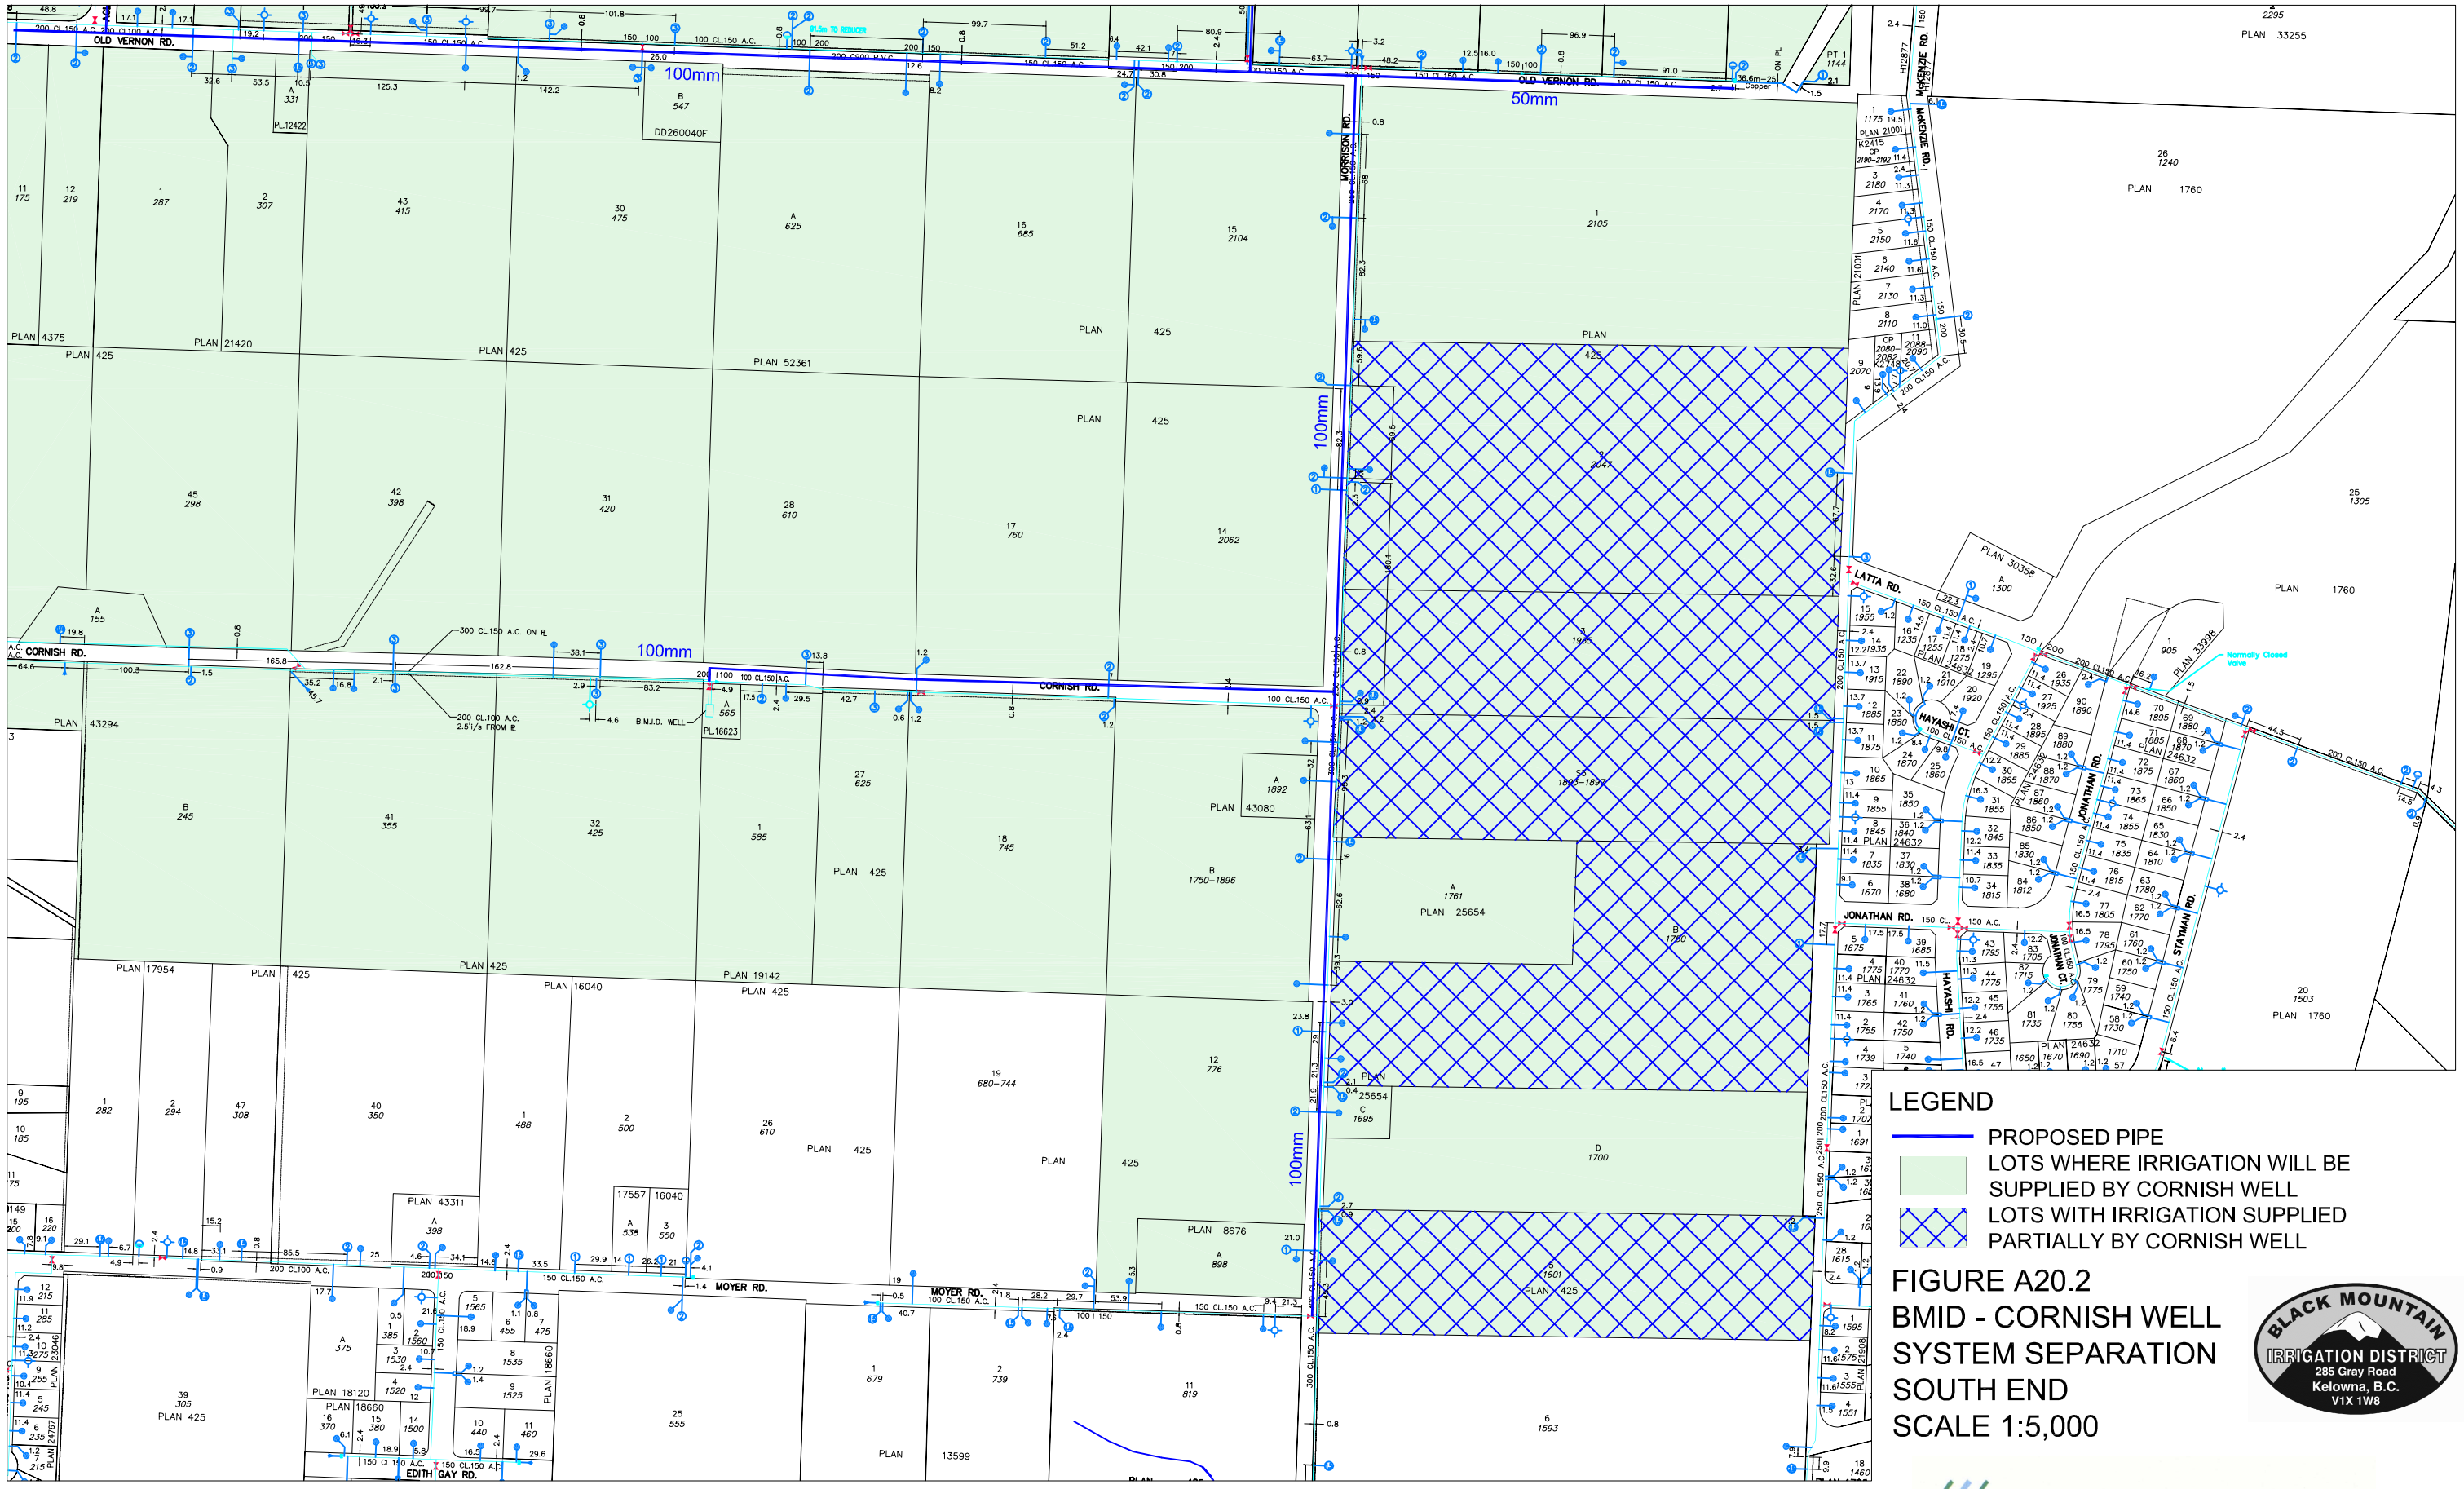

FIGURE A20.2
BMID - CORNISH WELL
SYSTEM SEPARATION
SOUTH END
SCALE 1:5,000

BLACK MOUNTAIN IRRIGATION DISTRICT
285 Gray Road
Kelowna, B.C.
V1X 1W8

Agua Consulting Inc.
"Engineered Water Solutions"