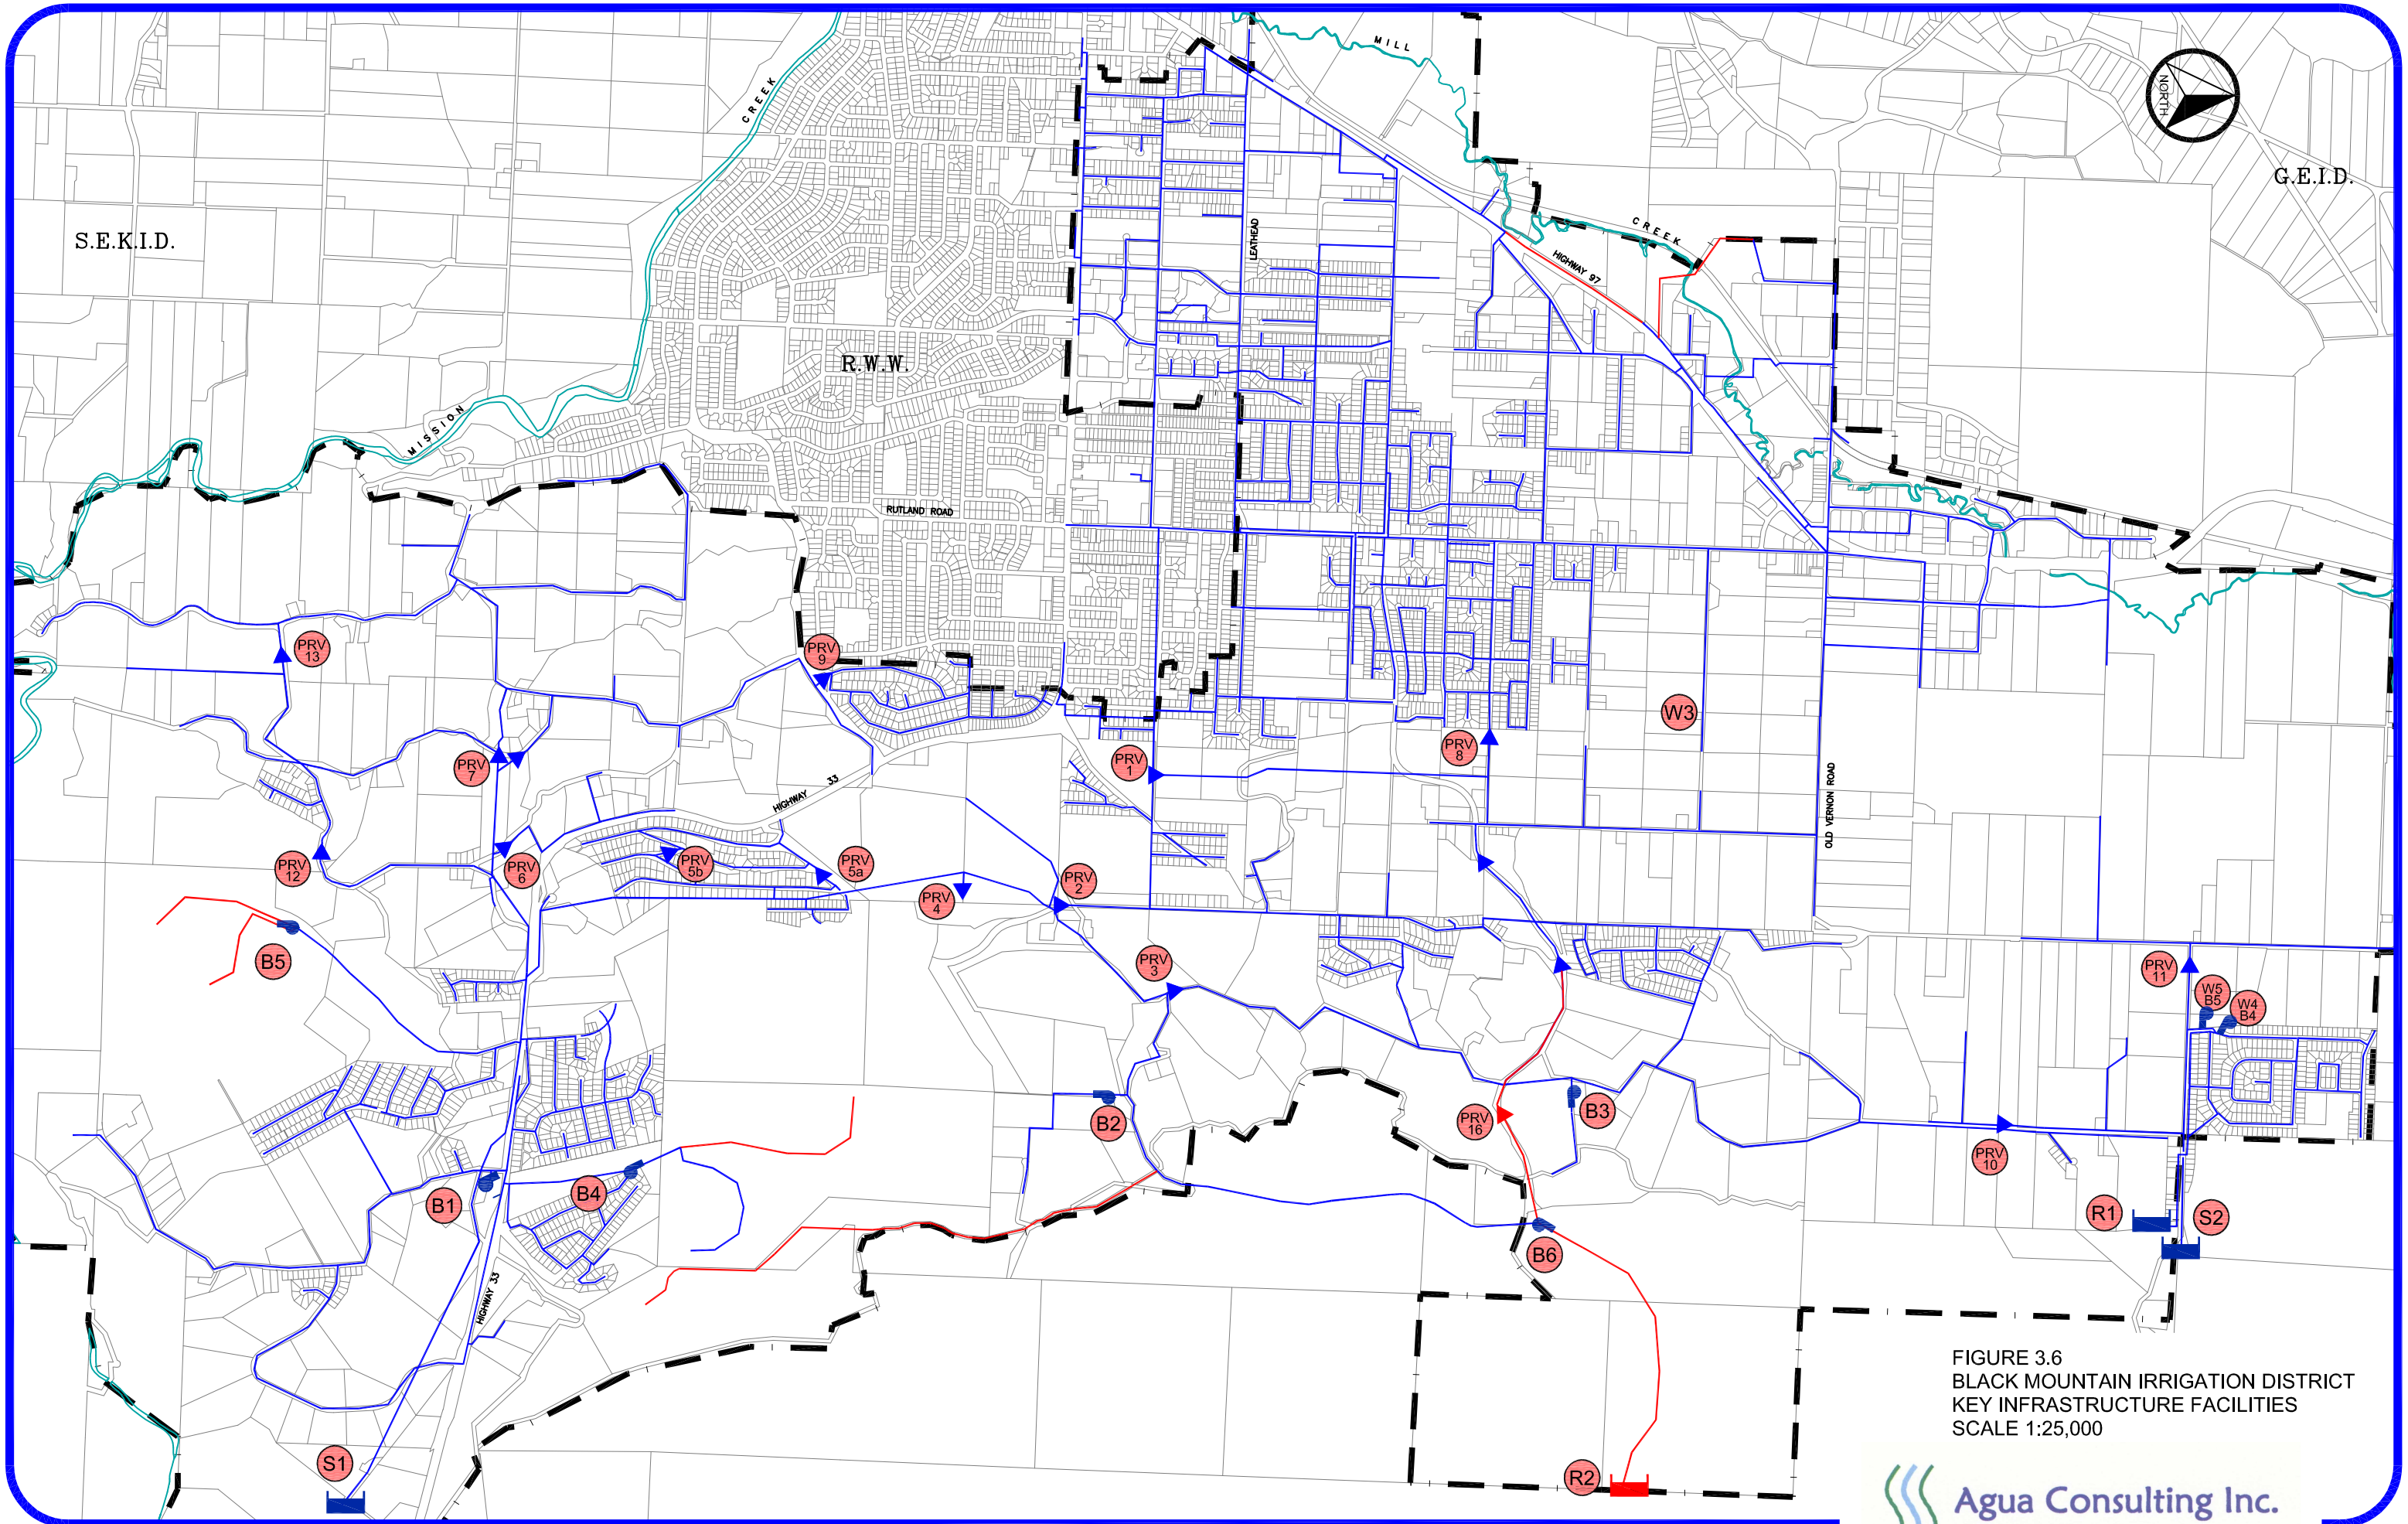

FIGURE 3.6
BLACK MOUNTAIN IRRIGATION DISTRICT
KEY INFRASTRUCTURE FACILITIES
SCALE 1:25,000

Agua Consulting Inc.
"Engineered Water Solutions"